
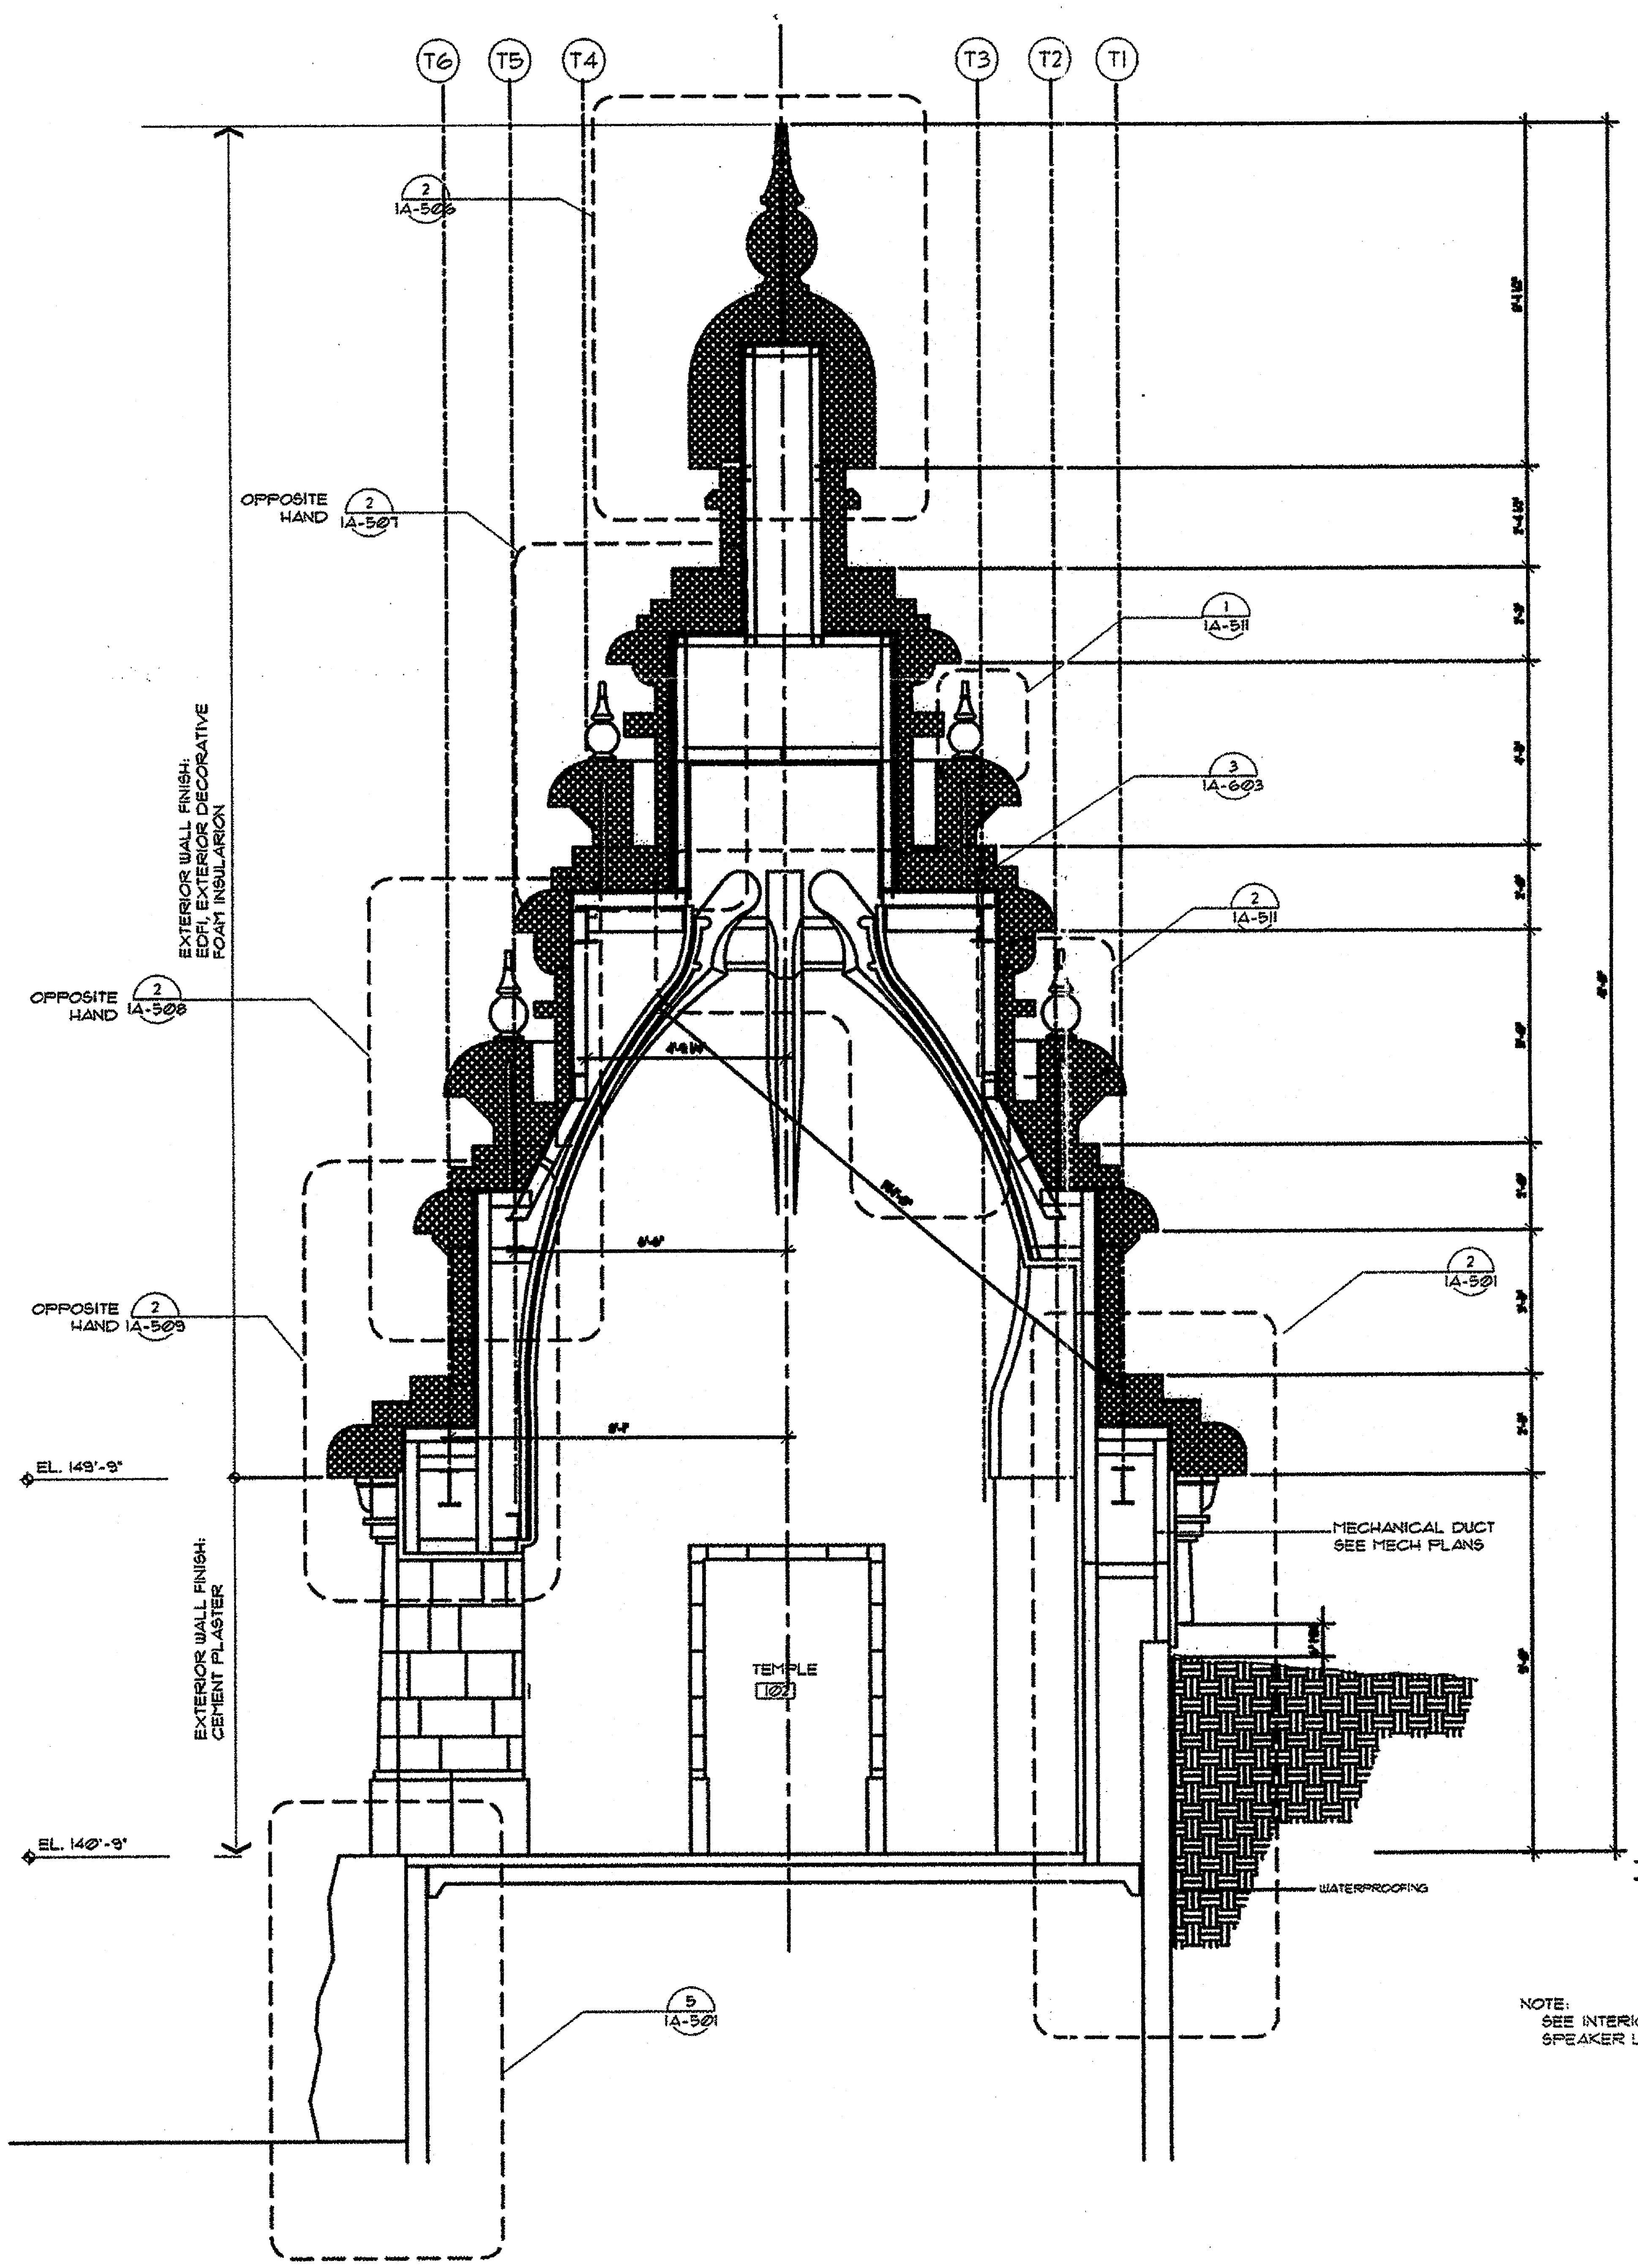


ENTRY TEMPLE BUILDING SECTION

SCALE: ½"=1'-0"

2 — 1A-201 | 1A-303

NOTE:
SEE INTERIOR ELEVATIONS FOR SPEAKER LOCATIONS (1A-601).

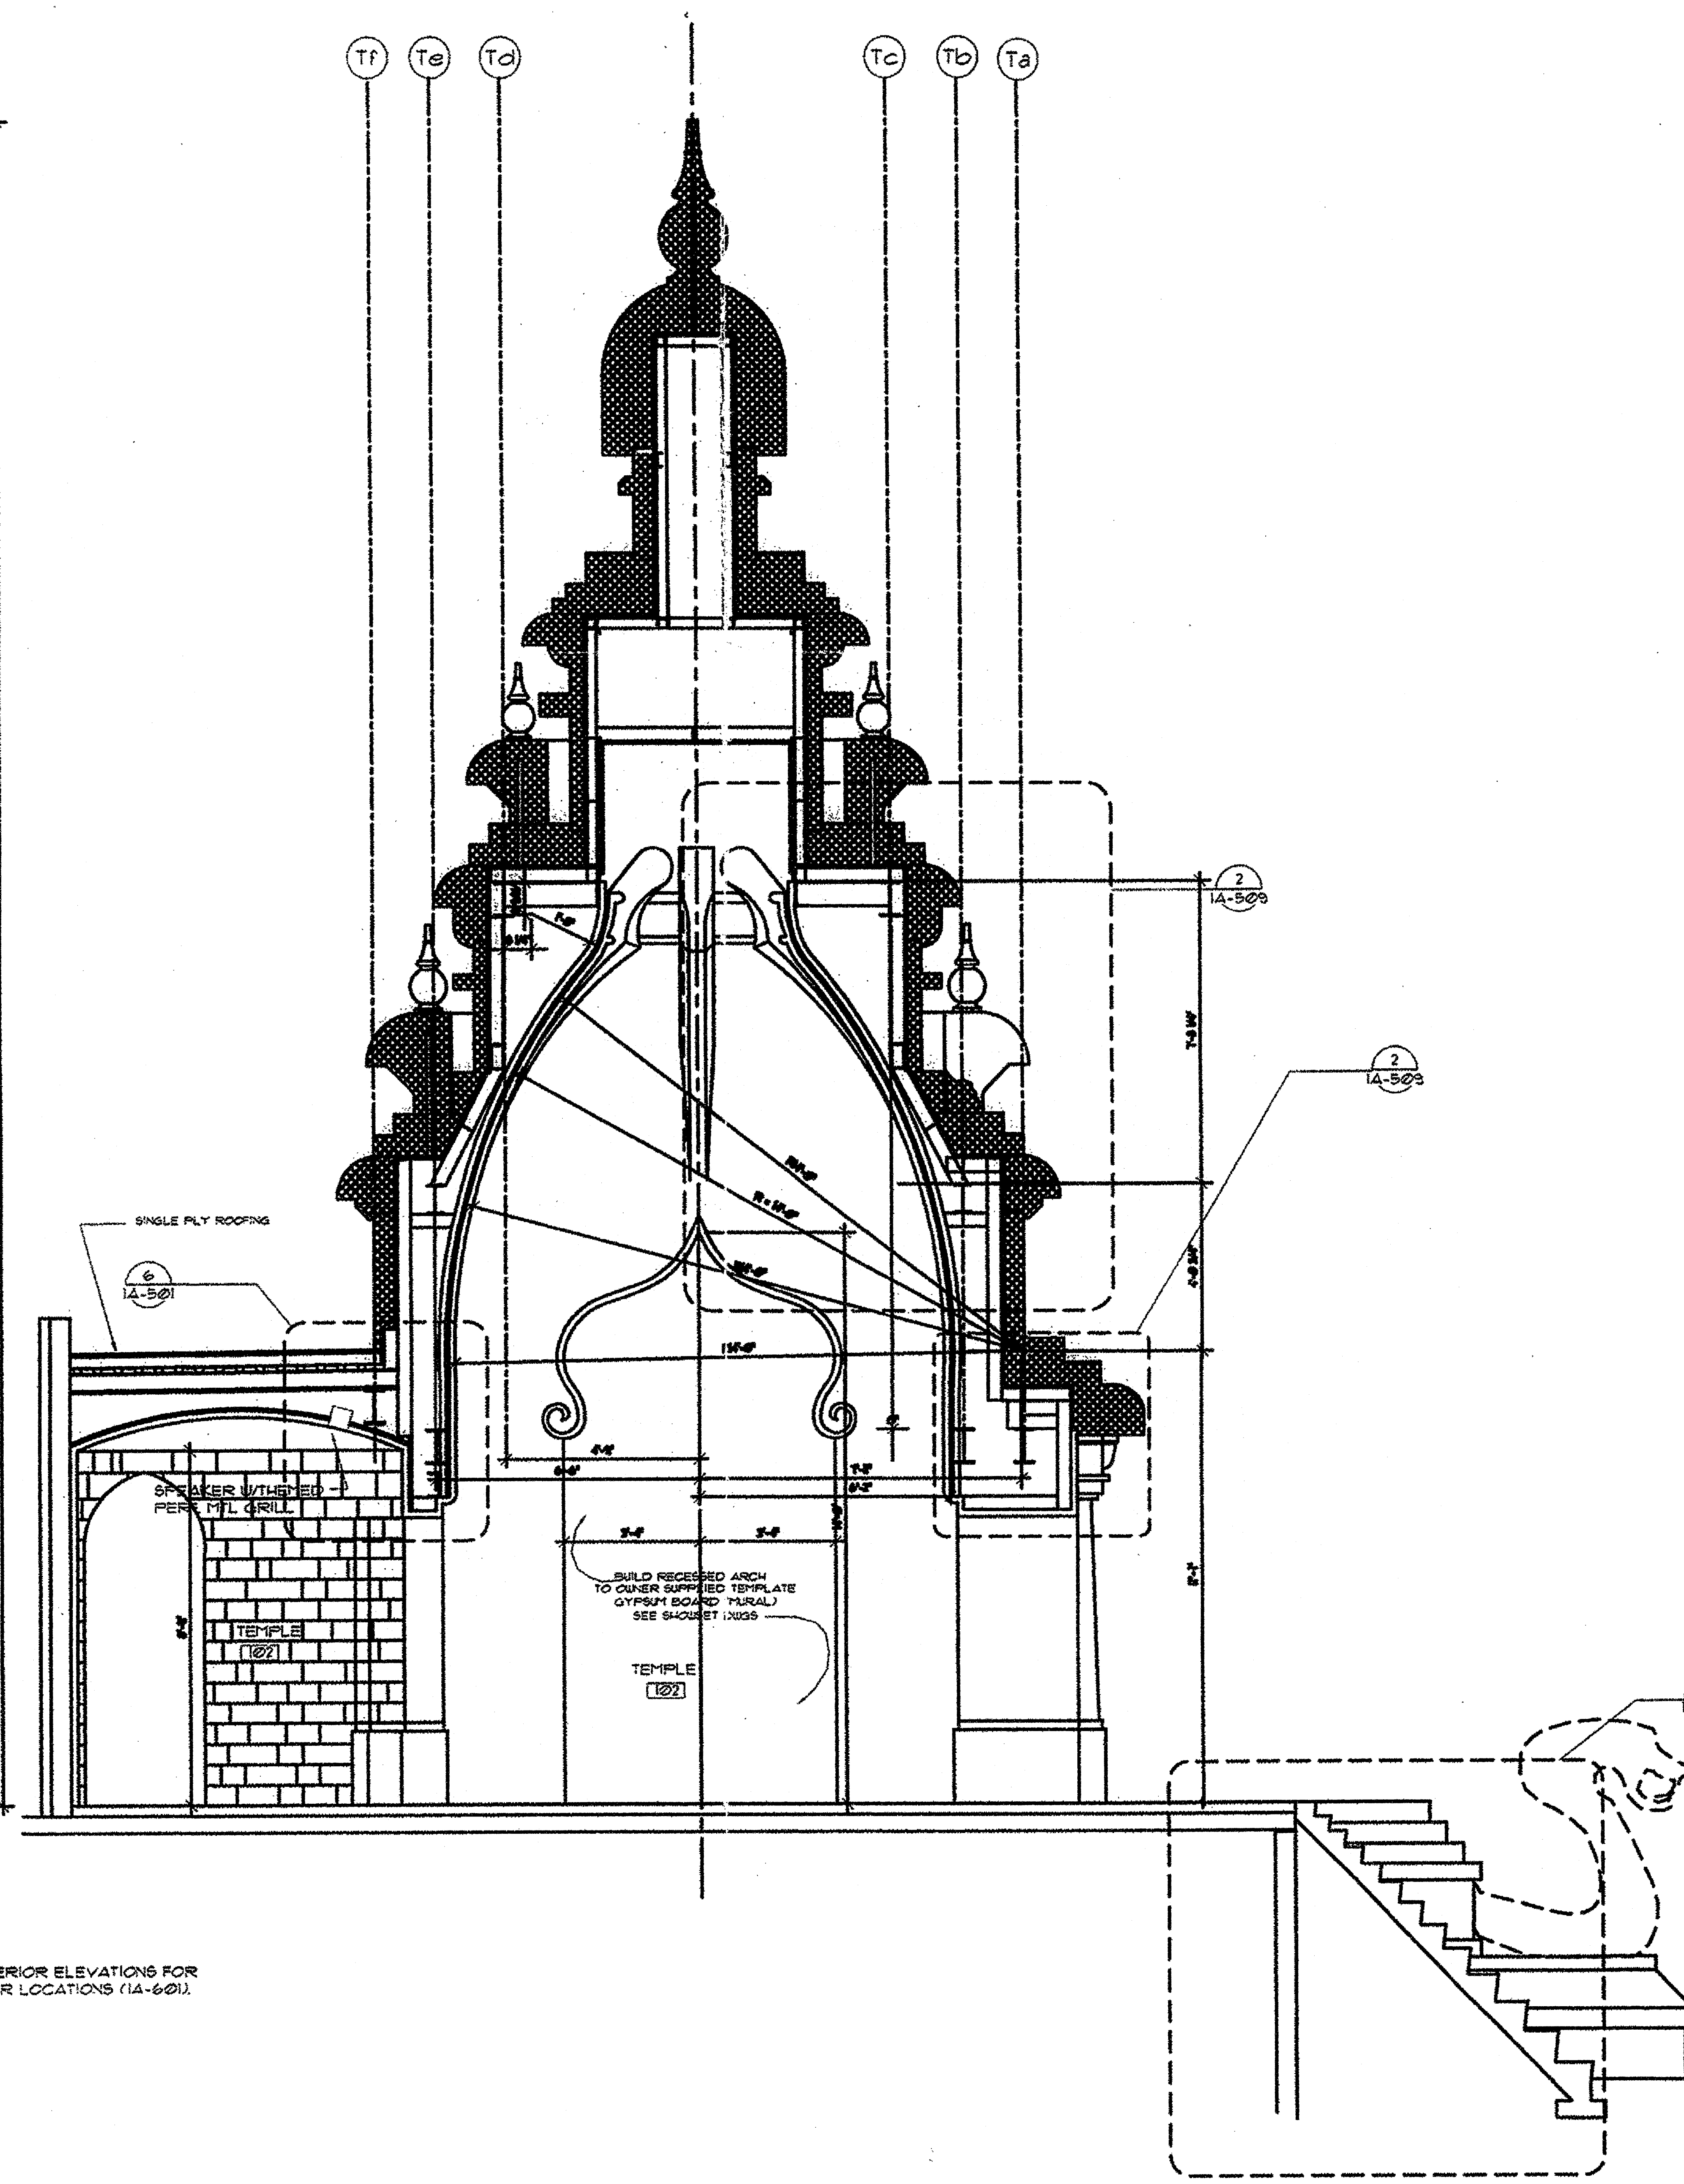

ENTRY TEMPLE BUILDING SECTION

SCALE: ½"=1'-0"

1 — 1A-201 | 1A-204 | 1A-303

0' 2' 4' 8'
SCALE: ¼"=1'-0"

SHEET TITLE: ENTRY TEMPLE BUILDING SECTIONS

DRAWING NO. REVISION NO.

1A-303

xref P:½SHARED½INDY½AF½AR½XREF½DLBORDERDWG